SUNCADIA
RESORT COMMUNITY

SCORECARD

Out	Par	Lake	Mtach	Mark	White	Red
2	5	522	506	506	522	388
3	4	428	406	406	351	302
5	4	432	406	406	375	306
6	4	393	367	367	350	295
7	3	190	178	178	178	147
8	4	450	428	428	382	314
9	4	474	458	458	374	314
	36	3382	3149	3149	2932	2346

In	Par	Lake	Mtach	Mark	White	Red
1	5	516	504	504	516	396
2	3	178	168	168	168	138
4	5	542	516	516	472	396
10	4	425	398	398	350	298
11	4	406	388	388	350	298
12	4	425	398	398	350	298
13	4	200	177	177	159	138
14	4	502	469	469	382	292
	36	3194	3000	3000	2747	2154
Total	72	7283	6733	6227	5581	4496

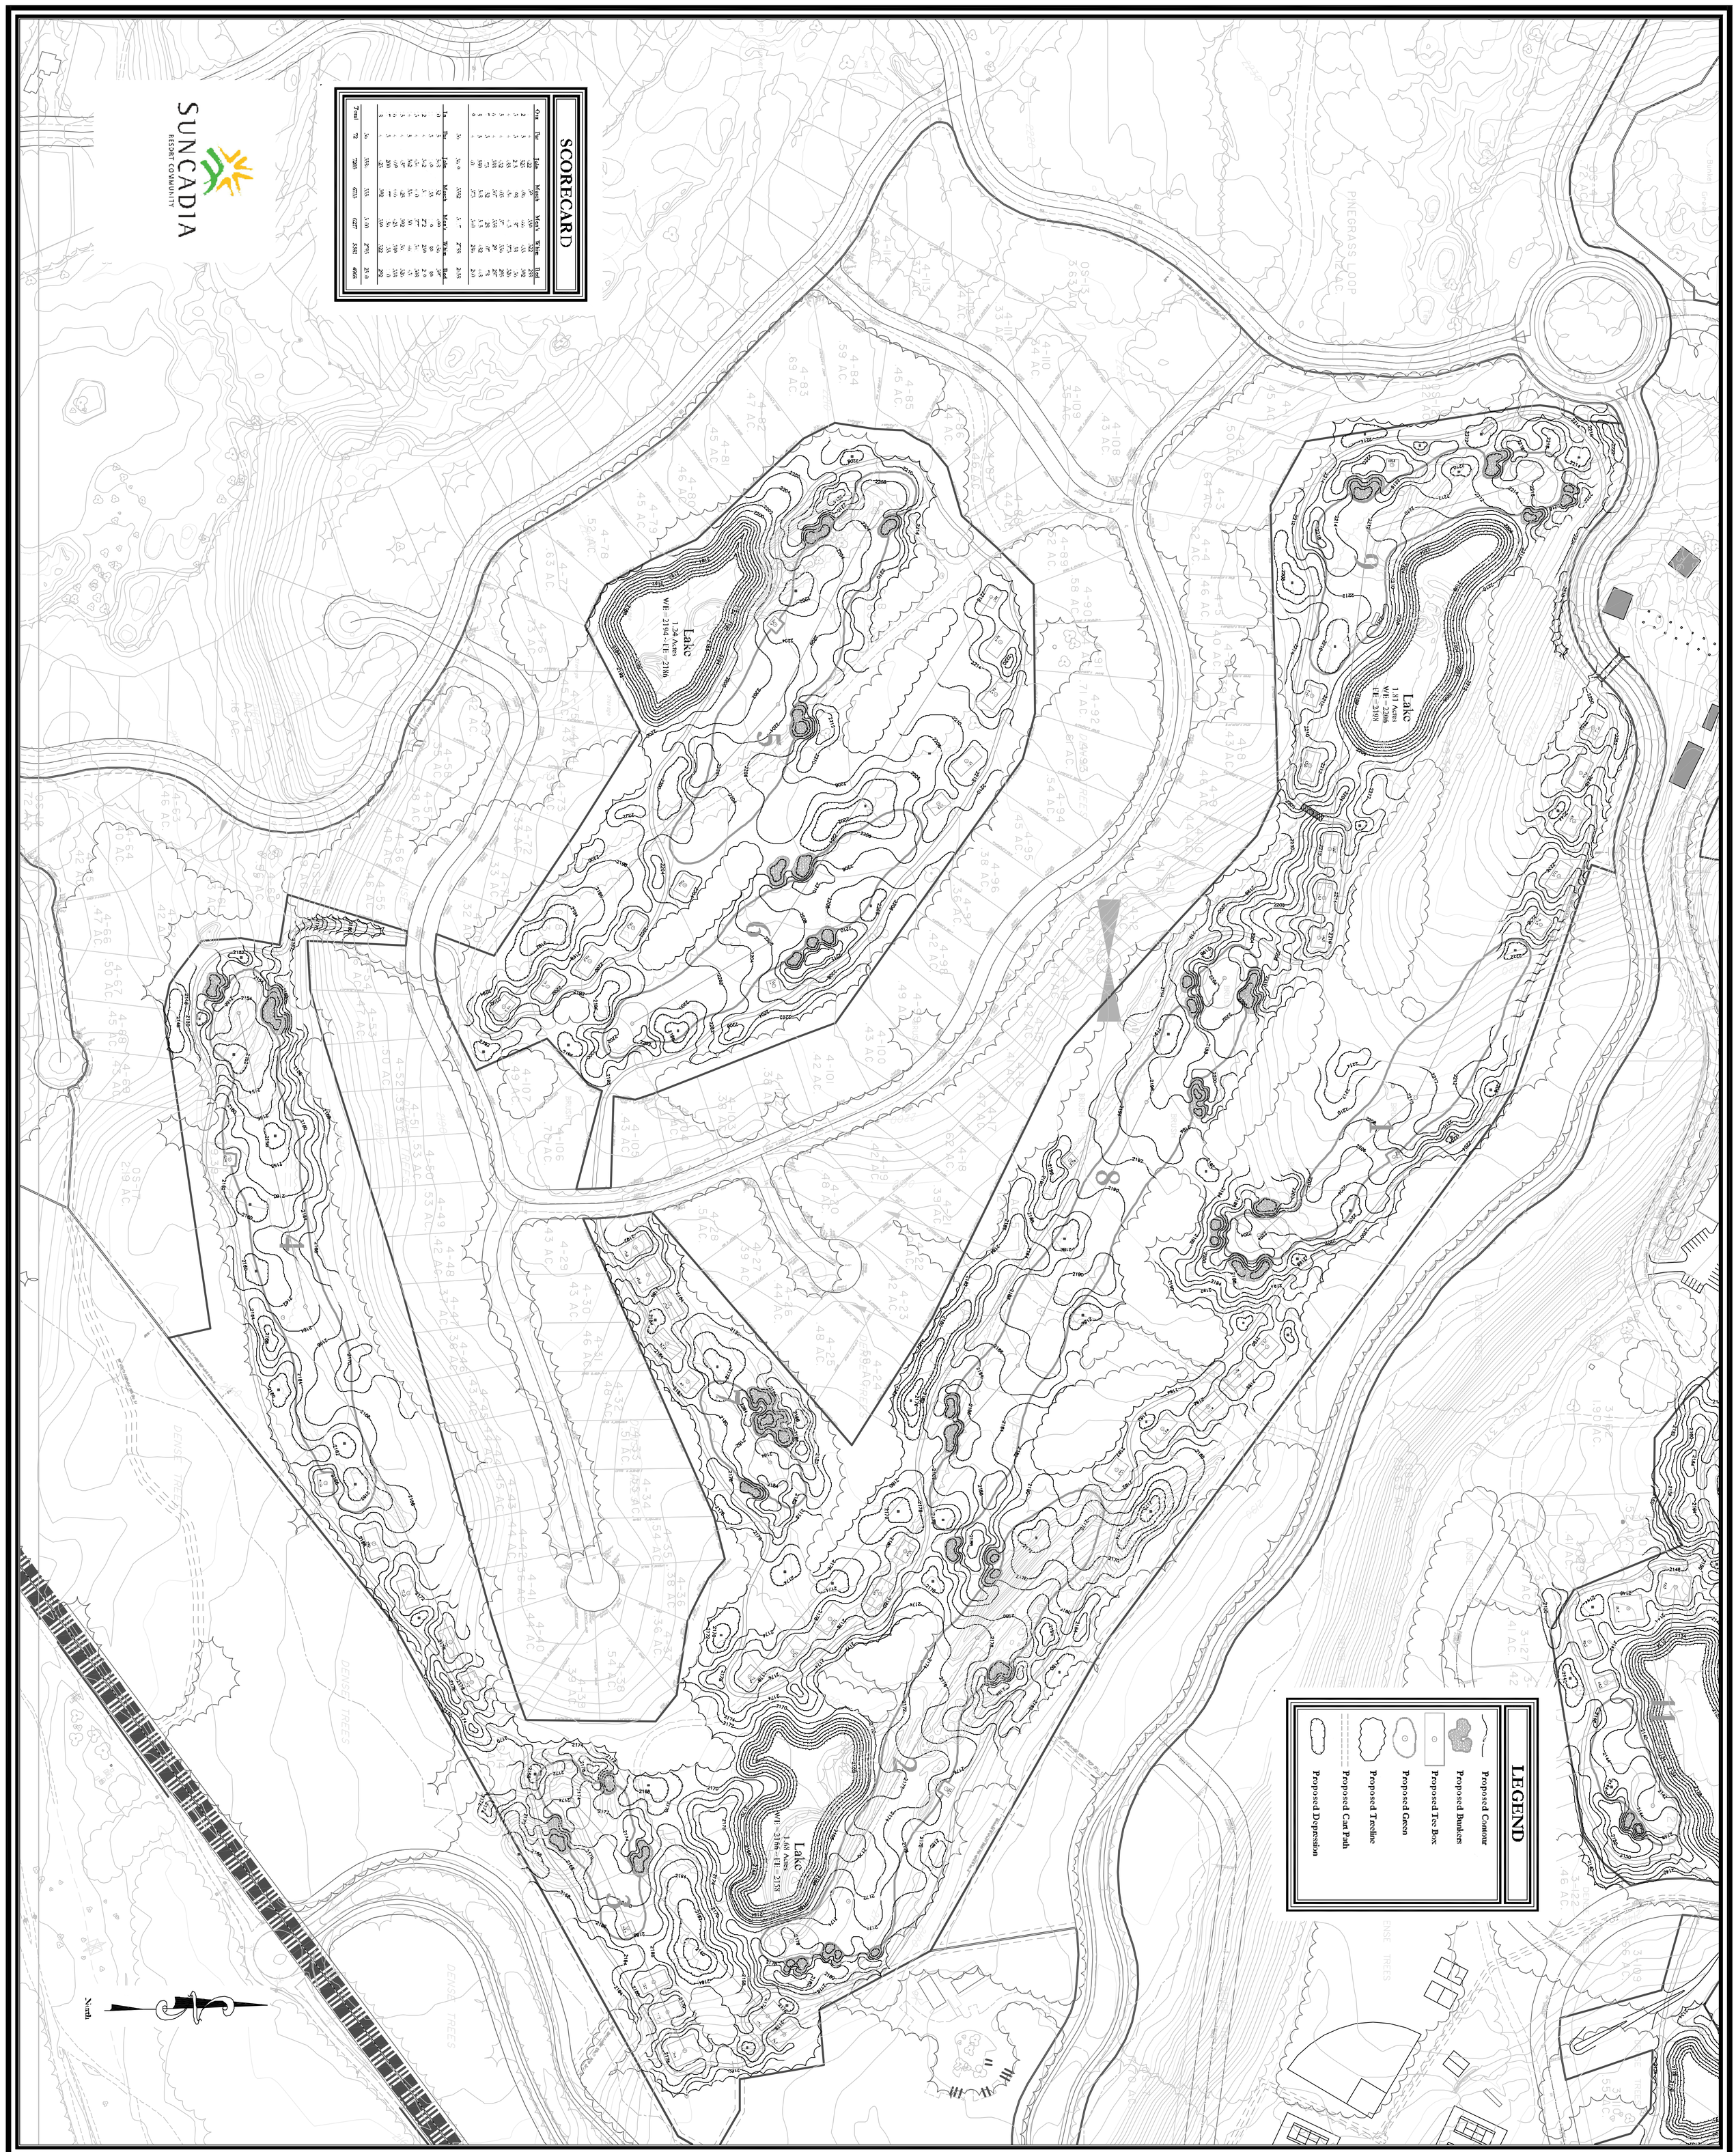

DATE	BY	REVISIONS
02-01-05	RWV	

Copyright
Reproduction or use of any drawing, whether in whole or in part, or any variation of the design, Rope Rider Golf Course Design, JHKGD is restricted. The drawings are an instrument of service and shall remain the property of JHKGD whether the project for which they are prepared is executed or not. The drawings and specifications shall not be used by anyone, for any purpose, without the expressed written permission of JHKGD.

SCALE 1" = 100'
0' 100' 200' 300'

Grading Plan -Front Nine

Rope Rider Golf Club

Roslyn, WA

Sheet No.
4A

Jacobsen Hardy
GOLF COURSE DESIGN
12777 Jones Road, Suite 150 - Houston, TX
Phone: 281-807-4776 - Fax: 281-477-5788
www.jacobsenhardy.com